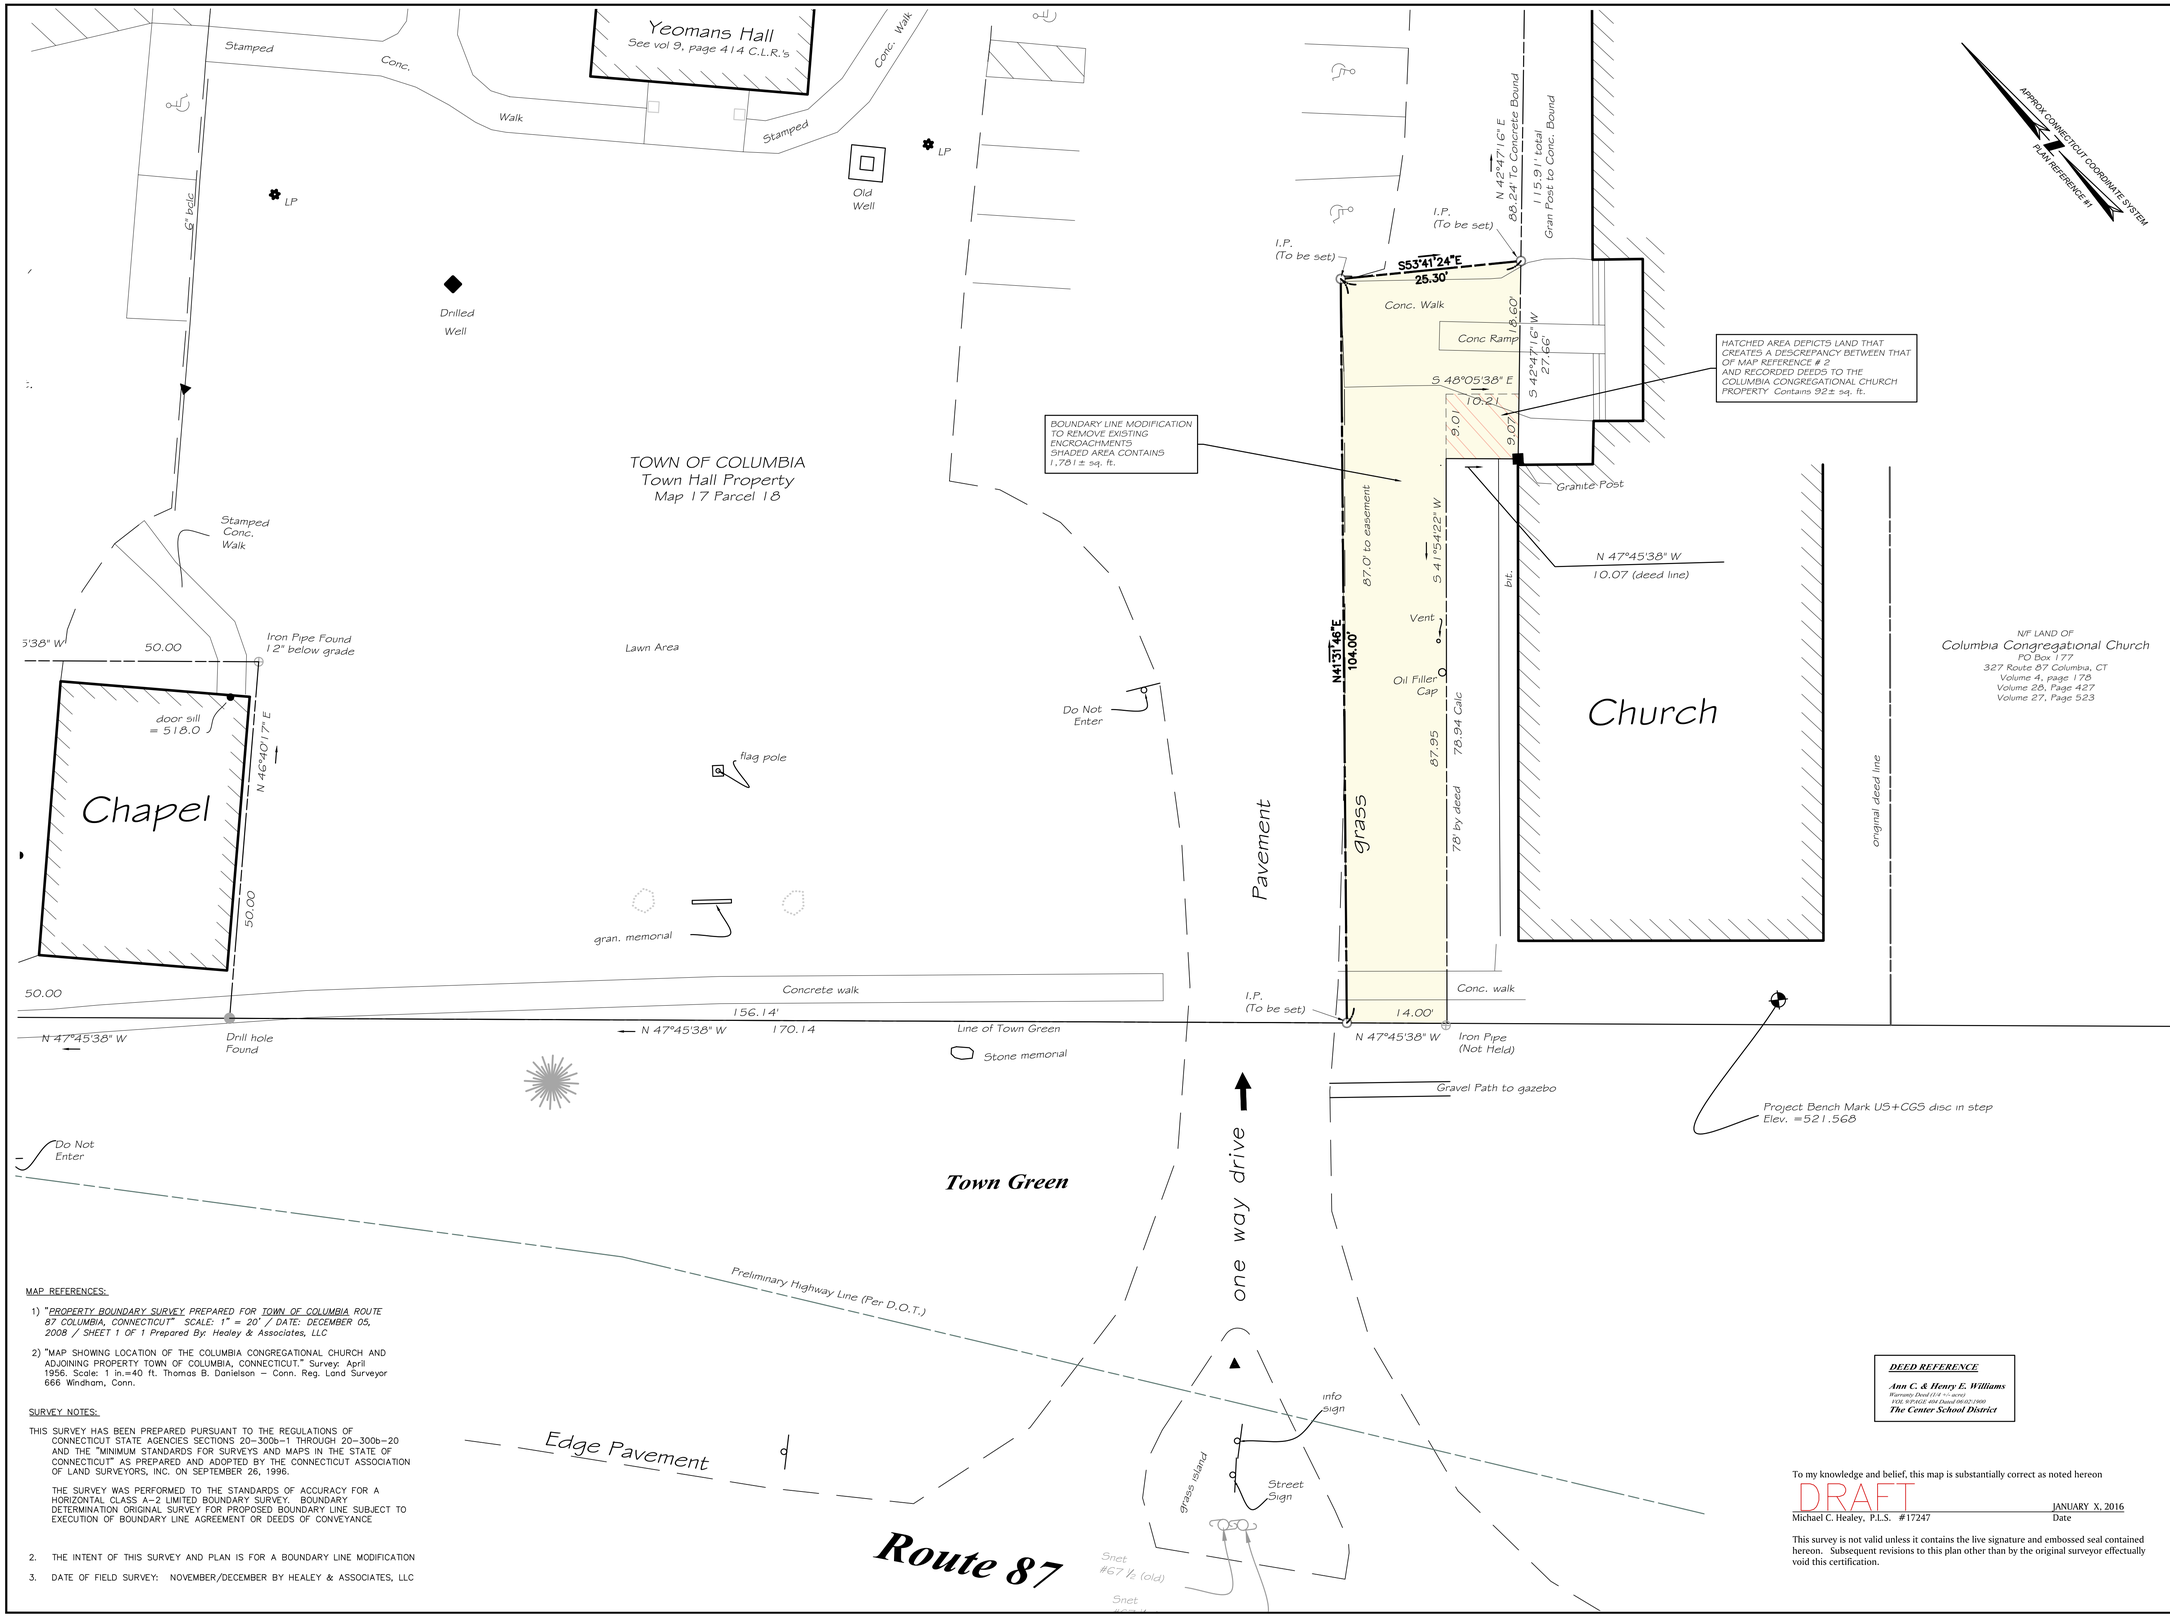

MAP REFERENCES:

1) "PROPERTY BOUNDARY SURVEY PREPARED FOR TOWN OF COLUMBIA ROUTE 87 COLUMBIA, CONNECTICUT" SCALE: 1" = 20' / DATE: DECEMBER 05, 2008 / SHEET 1 OF 1 Prepared By: Healey & Associates, LLC

2) "MAP SHOWING LOCATION OF THE COLUMBIA CONGREGATIONAL CHURCH AND ADJOINING PROPERTY TOWN OF COLUMBIA, CONNECTICUT." Survey: April 1956. Scale: 1 in.=40 ft. Thomas B. Danielson – Conn. Reg. Land Surveyor 666 Windham, Conn.

SURVEY NOTES:

THIS SURVEY HAS BEEN PREPARED PURSUANT TO THE REGULATIONS OF CONNECTICUT STATE AGENCIES SECTIONS 20–300b–1 THROUGH 20–300b–20 AND THE "MINIMUM STANDARDS FOR SURVEYS AND MAPS IN THE STATE OF CONNECTICUT" AS PREPARED AND ADOPTED BY THE CONNECTICUT ASSOCIATION OF LAND SURVEYORS, INC. ON SEPTEMBER 26, 1996.

THE SURVEY WAS PERFORMED TO THE STANDARDS OF ACCURACY FOR A HORIZONTAL CLASS A–2 LIMITED BOUNDARY SURVEY. BOUNDARY DETERMINATION ORIGINAL SURVEY FOR PROPOSED BOUNDARY LINE SUBJECT TO EXECUTION OF BOUNDARY LINE AGREEMENT OR DEEDS OF CONVEYANCE

2. THE INTENT OF THIS SURVEY AND PLAN IS FOR A BOUNDARY LINE MODIFICATION

3. DATE OF FIELD SURVEY: NOVEMBER/DECEMBER BY HEALEY & ASSOCIATES, LLC

DEED REFERENCE

Ann C. & Henry E. Williams
Warranty Deed 114 +- acres
VOL WPAGE 404 Dated 08/02/1969
The Center School District

To my knowledge and belief, this map is substantially correct as noted hereon

DRAFT

Michael C. Healey, P.L.S. #17247 — JANUARY X, 2016 Date

This survey is not valid unless it contains the live signature and embossed seal contained hereon. Subsequent revisions to this plan other than by the original surveyor effectually void this certification.

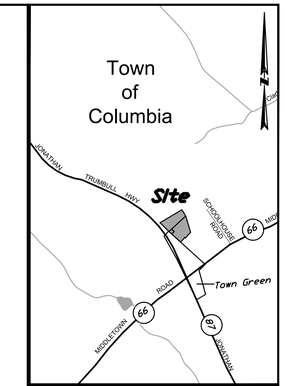

LOCUS MAP

SCALE: 1" = 2000'

DRAFT

BOUNDARY LINE MODIFICATION PLAN

PREPARED FOR

TOWN OF COLUMBIA AND COLUMBIA CONGREGATIONAL CHURCH

ROUTE 87

COLUMBIA, CONNECTICUT

JANUARY , 2016

REVISIONS:

NO.	DATE	DESC.

BSC GROUP
300 Winding Brook Drive
Glastonbury, CT 06033
860 652 8227

© 2014 BSC Group, Inc.

SCALE: 1" = 10'

0 5 10 20 FEET

FILE: P:\prj\8362400\Survey\Drawings

DWG. NO: 83624–BNDYMOD

JOB. NO: 83624.00 | SHEET 1 OF 1